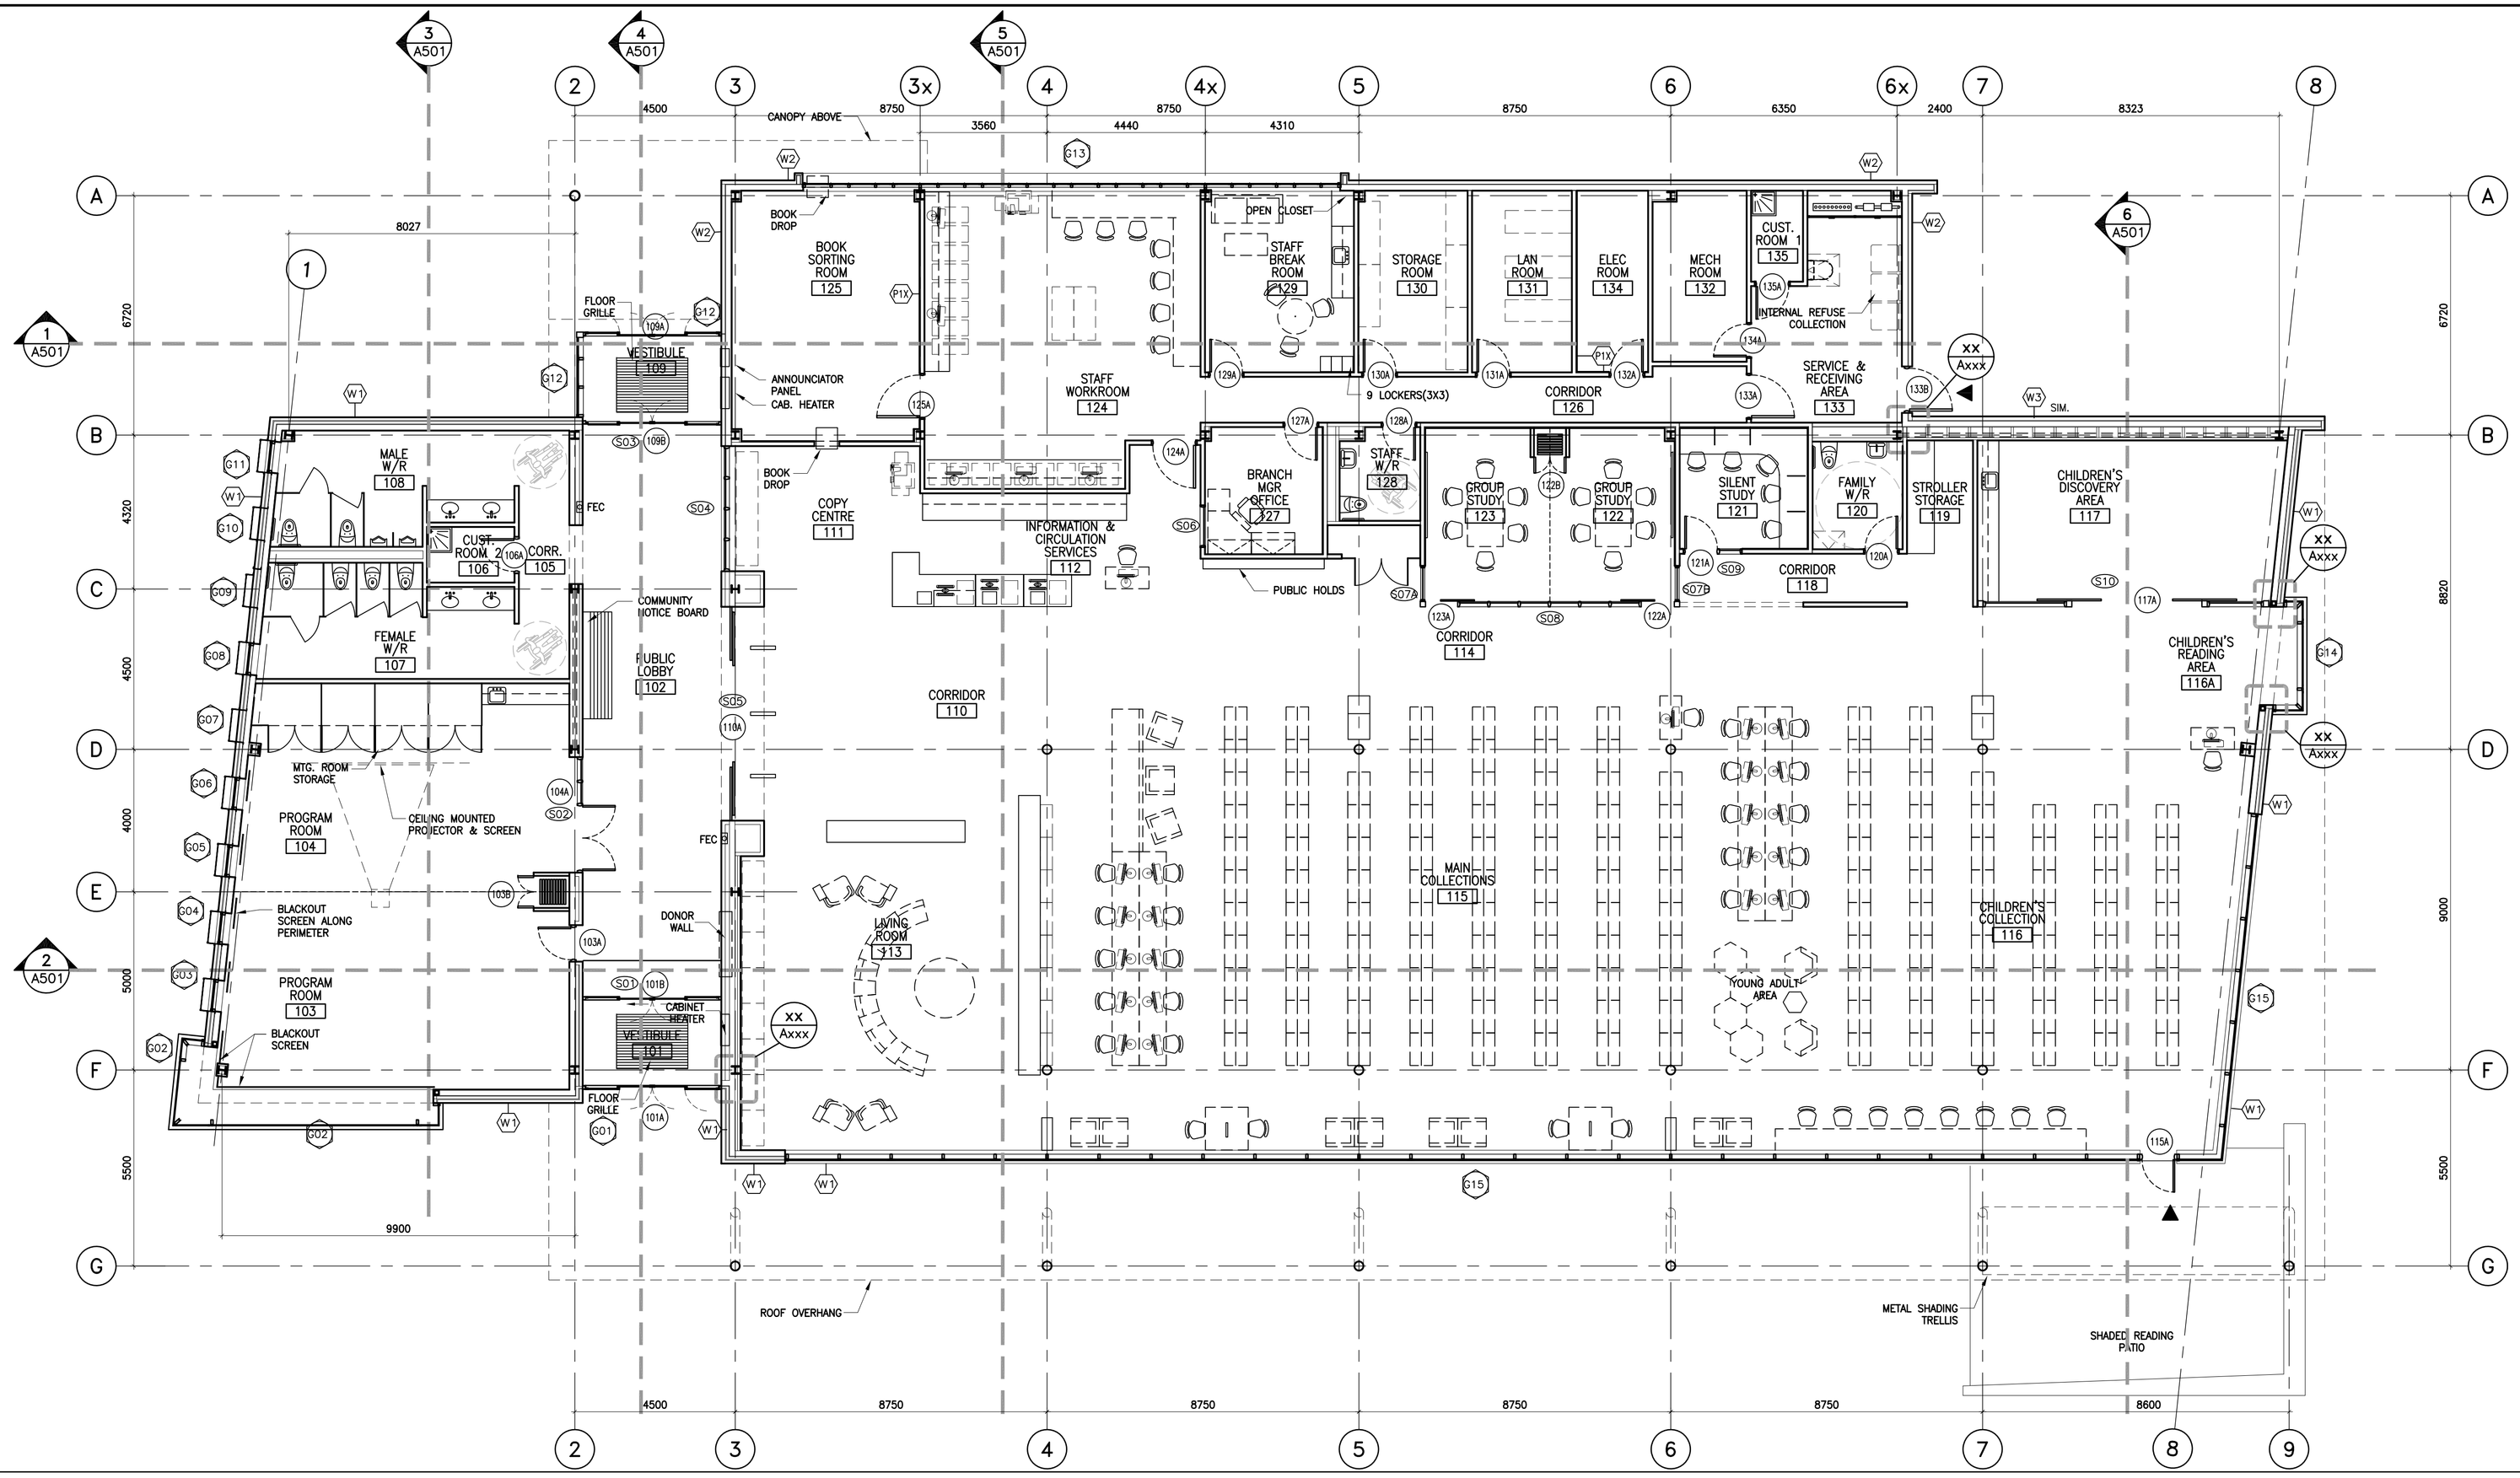

WALL/PARTITION SCHEDULE

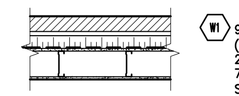

W1 90mm MASONRY VENEER
(SEE EXTERIOR ELEVATIONS FOR TYPES & PATTERNS)
25mm AIR SPACE
75mm RIGID EXTRUDED INSULATION MIN. RSI 2.64
SHEET MEMBRANE AIR/VAPOUR BARRIER
16mm EXTERIOR TYPE GYPSUM BOARD SHEATHING
152mm STRUCTURAL STUDS @400mm O.C.
16mm GYSUM BOARD TO 150 ABOVE CEILING

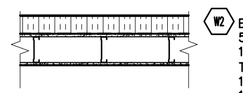

W2 EIFS
5mm ACRYLIC COATINGS & FIBERGLASS MESH ON
100mm RIGID EXPANDED INSULATION MIN. RSI 2.64
TROWELLED ADHESIVE AIR/VAPOUR BARRIER
16mm EXTERIOR TYPE GYPSUM BOARD SHEATHING
152mm STRUCTURAL STUDS @400mm O.C.
16mm GYSUM BOARD TO 150 ABOVE CEILING

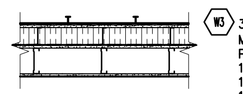

W3 38 STANDING SEAM PREFINISHED
METAL ROOF C/W UPSTANDS ON
PERMEABLE WATER SHIELD MEMBRANE ON
16mm PLYWOOD SHEATHING ON
100mm METAL Z GIRTS @400 O.C. FIXED WITH
100mm RIGID EXTRUDED INSULATION MIN. RSI 2.64 ON
SHEET MEMBRANE AIR/VAPOUR BARRIER ON
16 EXTERIOR TYPE GYPSUM BOARD SHEATHING ON
152 STRUCTURAL STUDS @400 O.C. ON
16 GYPSUM BOARD TO 150 ABOVE CEILINGS ??

P1 16mm GYPSUM BOARD ON 92mm
METAL STUDS @ 400mm O.C.
COMPLETLY FILLED WITH
ACCOUSTICAL BATT INSULATION
16mm GYPSUM BOARD

P1X

FLOOR PLAN LEGEND

- FD — FLOOR DRAIN
- EP — ELECTRICAL PANEL (SEE ELECT. DRAWINGS)
- FA — FIRE ALARM ANNUNCIATOR PANEL (SEE ELECT. DRAWINGS)
- NON FROST HOSE BIB (SEE MECH. DRAWINGS)
- SFC — SIAMESE FIRE HOSE CONNECTION (SEE MECH. DRAWINGS)
- FEC — FIRE EXTINGUISHER CABINET (SEE MECH. DRAWINGS)
- DO — AUTOMATIC DOOR OPENER CONTROL BUTTON (SEE ELECT. DRAWINGS)
- W1 — WALL TYPES (SEE PLANS AND WALL TYPE SCHEDULE)
- S01 — SCREEN TYPE (SEE PLANS AND SCREEN TYPE SCHEDULE)
- G01 — EXTERIOR GLAZING TYPES (SEE PLANS AND WINDOW SCHEDULE)
- DENOTES ITEMS NOT IN CONTRACT UNLESS INDICATED
- 6100 — DOOR NUMBER (SEE PLANS AND DOOR SCHEDULE)
- STAIR B / B01 — ROOM NAME AND NUMBER
- 1 — DENOTES WORK NOTE (SEE INDIVIDUAL SHEETS FOR NOTES)
- 1 — DENOTES REVISION NUMBER
- 1 / A301 — DETAIL NUMBER / REFERENCING DRAWING NUMBER
- 1 / A501 — ELEVATION/BUILDING SECTION NUMBER / REFERENCING DRAWING NUMBER
- 1 / A601 — WALL SECTION NUMBER / REFERENCING DRAWING NUMBER

FLOOR – GENERAL NOTES

1. REFER TO ROOM FINISH SCHEDULES AND 900 SERIES DWGS FOR FLOOR FINISH TYPES AND LOCATIONS.
2. REFER TO 700 SERIES DRAWINGS FOR SCREEN AND WINDOW ELEVATIONS.
3. UNLESS NOTED OTHERWISE, ALL GROUND FLOOR TO BE TYPE 'F1'.
4. UNLESS NOTED OTHERWISE, DIMENSIONS ARE TO MASONRY FACE OR CENTRELINE OF METAL STUDS.

WALL TYPE – GENERAL NOTES

1. FOR LOCATION OF WALL TYPES AND FINISHES REFER TO PLANS, SECTIONS, AND EXTERIOR ELEVATIONS.
2. UNLESS OTHERWISE NOTED, ALL WALLS ARE TO TERMINATE AT UNDERSIDE OF ROOF DECK, FLOOR SLAB OR STRUCTURE ABOVE.
3. UNLESS NOTED OTHERWISE, ALL INTERIOR PARTITIONS TO BE PARTITION TYPE 'P1'.

FLOOR TYPE SCHEDULE

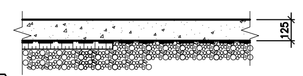

F1 POURED-IN-PLACE REINFORCED CONCRETE SLAB ON GRADE
(SEE STRUCT. DWGS. FOR THICKNESSES & DEPRESSIONS)
15mil VAPOUR BARRIER
50 RIGID INSULATION 1200 WIDE FROM PERIMETER (MIN. RSI. 1.94)
GRANULAR BASE (SEE STRUCT. DWGS. & GEOTECHNICAL REPORT)

PROJECT

BARRIE BRANCH LIBRARY

48 DEAN AVENUE
BARRIE, ONTARIO

CLIENT

The City of BARRIE
Enriching our Community
BARRIE PUBLIC LIBRARY

ARCHITECT

ZAS GROUP OF COMPANIES
ARCHITECTURE
INTERIORS
TRANSPORTATION
PLANNING

517 Wellington St W. , Suite 404
Toronto, Ontario
Canada M5V 1G1
T 416 979 9834
F 416 979 3763

CONSULTANTS

BCIN

KEY PLAN

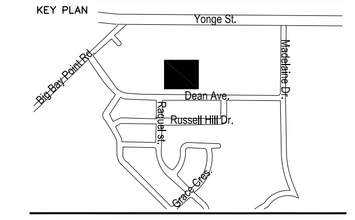

SEAL

A
S
M
E

TRUE NORTH / CONSTRUCTON NORTH

REVISIONS

No.	Date	Description
1	Nov.27,09	Site Plan Submission

ISSUED

DRAWN BY: JL REVIEWED BY: CEC

DATE: November, 2009 SCALE: 1 : 1

ZAS PROJECT NO.: 09–043

SHEET TITLE

1st FLOOR PLAN

SHEET NUMBER:

A301